



ALAPRAJZ, M=1:100

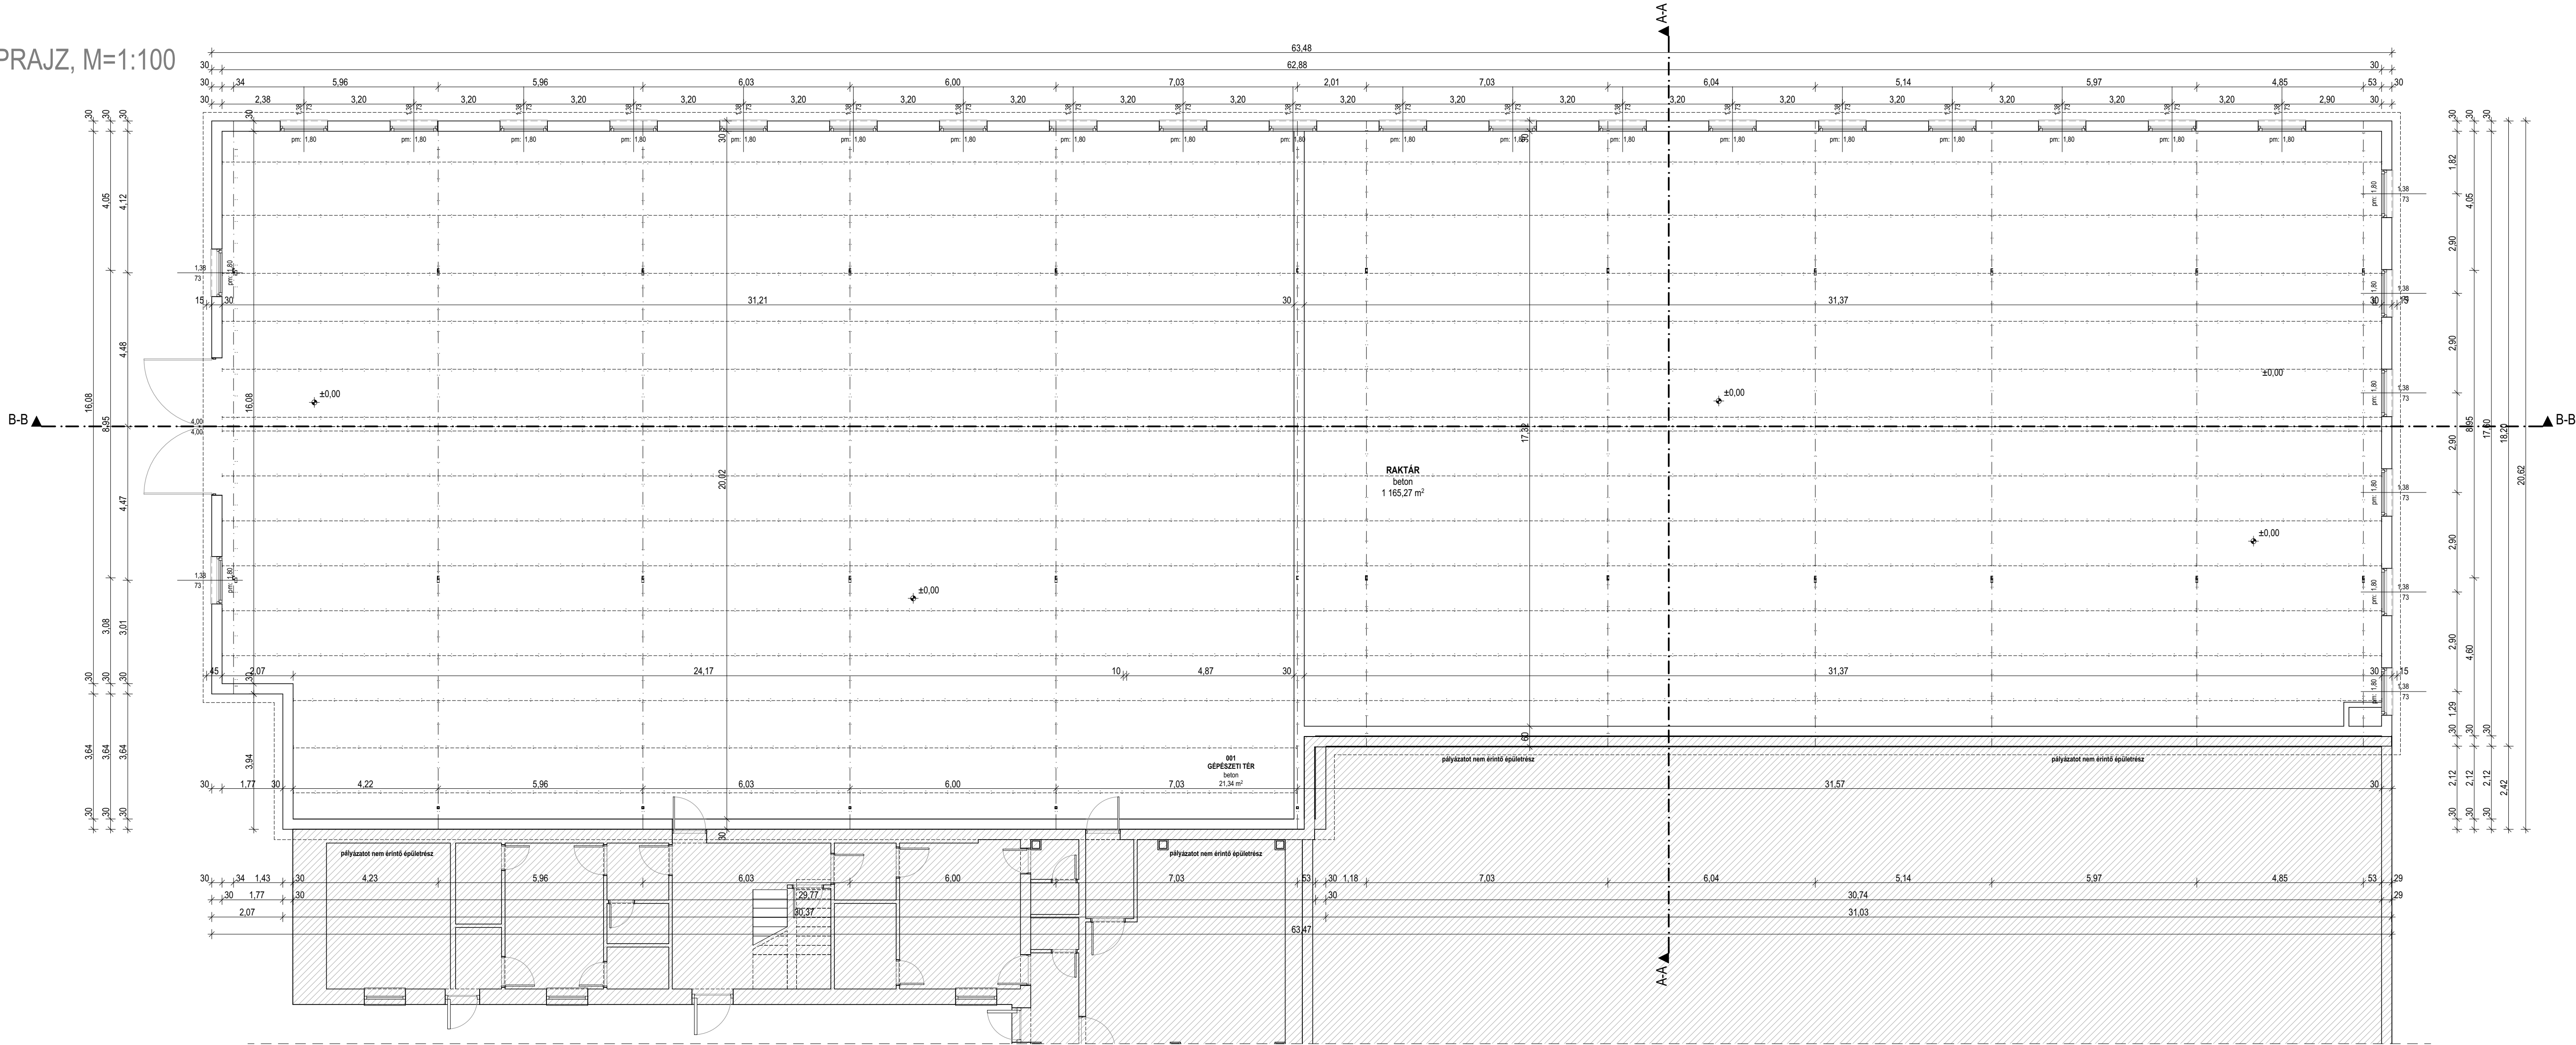

B-B METSZET, M=1:100

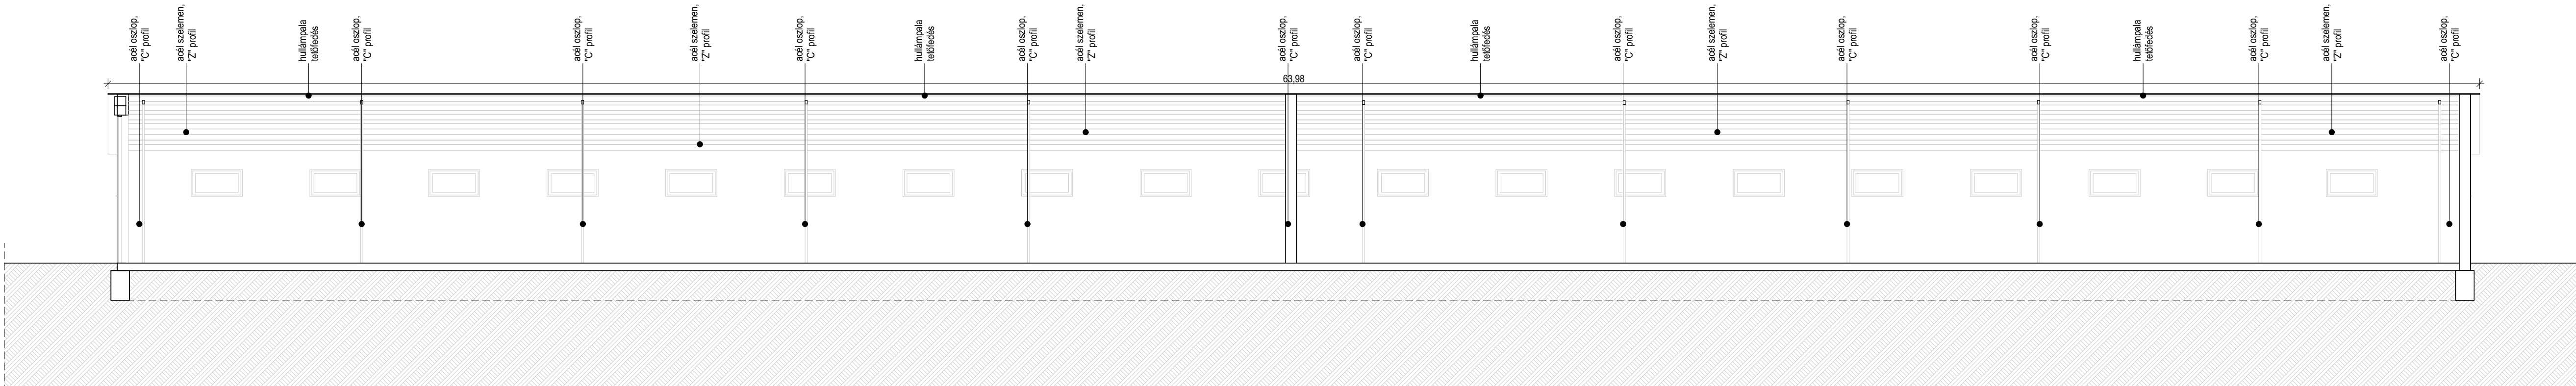

A-A METSZET, M=1:100

